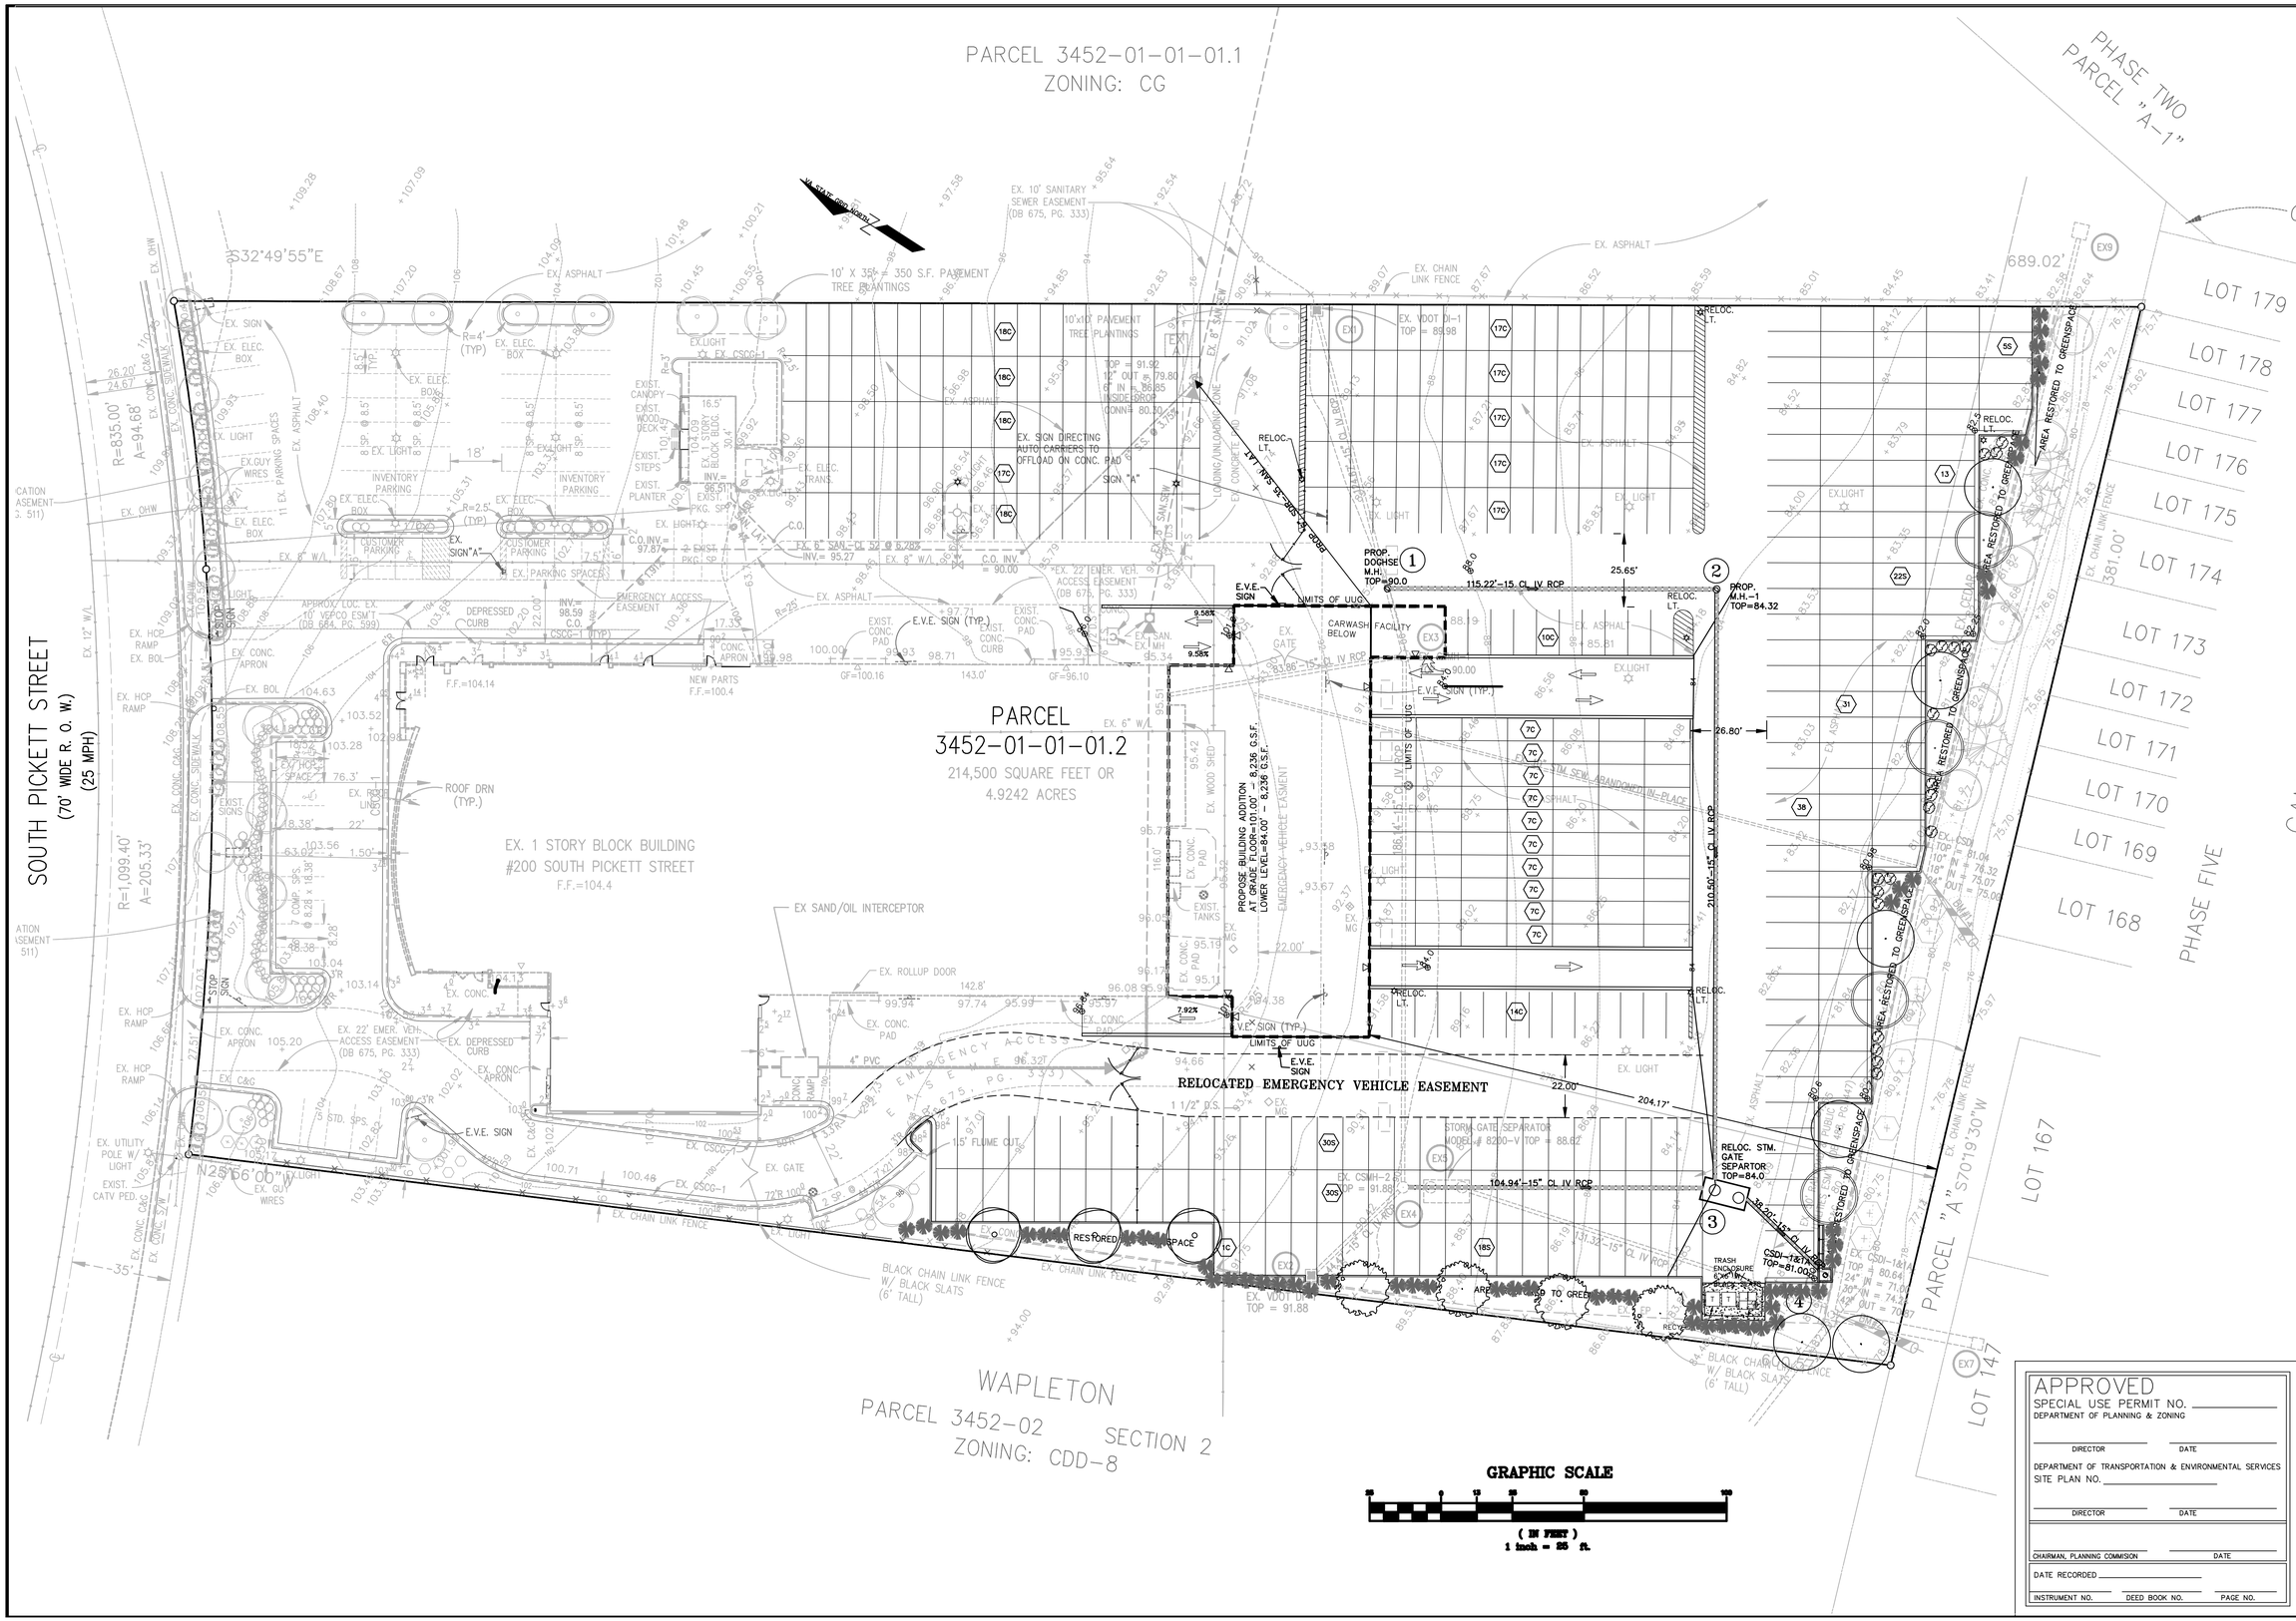

APPROVED
SPECIAL USE PERMIT NO. _____
DEPARTMENT OF PLANNING & ZONING

DIRECTOR DATE

DEPARTMENT OF TRANSPORTATION & ENVIRONMENTAL SERVICES
SITE PLAN NO. _____

DIRECTOR DATE

CHAIRMAN, PLANNING COMMISION DATE

DATE RECORDED _____

INSTRUMENT NO. DEED BOOK NO. PAGE NO.

PA PHELPS

PA PHELPS CONSULTING
Mechanical - Electrical - Civil Engineers
39 POPLAR VIEW DRIVE
STAFFORD, VIRGINIA 22554-5655
540.720.7515 office-line1
540.318.5276 office-line2
540.446.5479 fax
parrie@phelpsconsultingllc.net

CONCEPTUAL SITE PLAN II
MERCEDES-BENZ OF ALEXANDRIA
PARKING ADDITION
CITY OF ALEXANDRIA
VIRGINIA

COMMONWEALTH OF VIRGINIA
ANTHONY MORSE
No. 12316
PROFESSIONAL ENGINEER

PLAN STATUS	
9/3/10	Concept II Subm.

DATE	DESCRIPTION	
PAP	PAP	ACM
DESIGN	DRAWN	CHKD

SCALE 1/8"=1'-0" 1/16"=1'-0"

JOB No. 2010-08-COA01

DATE: AUGUST, 2010

FILE No.

SHEET C-3.00

C:\Land Projects 2009\2010-MERCEDES-BENZ\SUP\CSUPII-SITE PLAN.dwg